


PLOTTED BY: MUDD, BECCI DATE: Wednesday, August 19, 2026

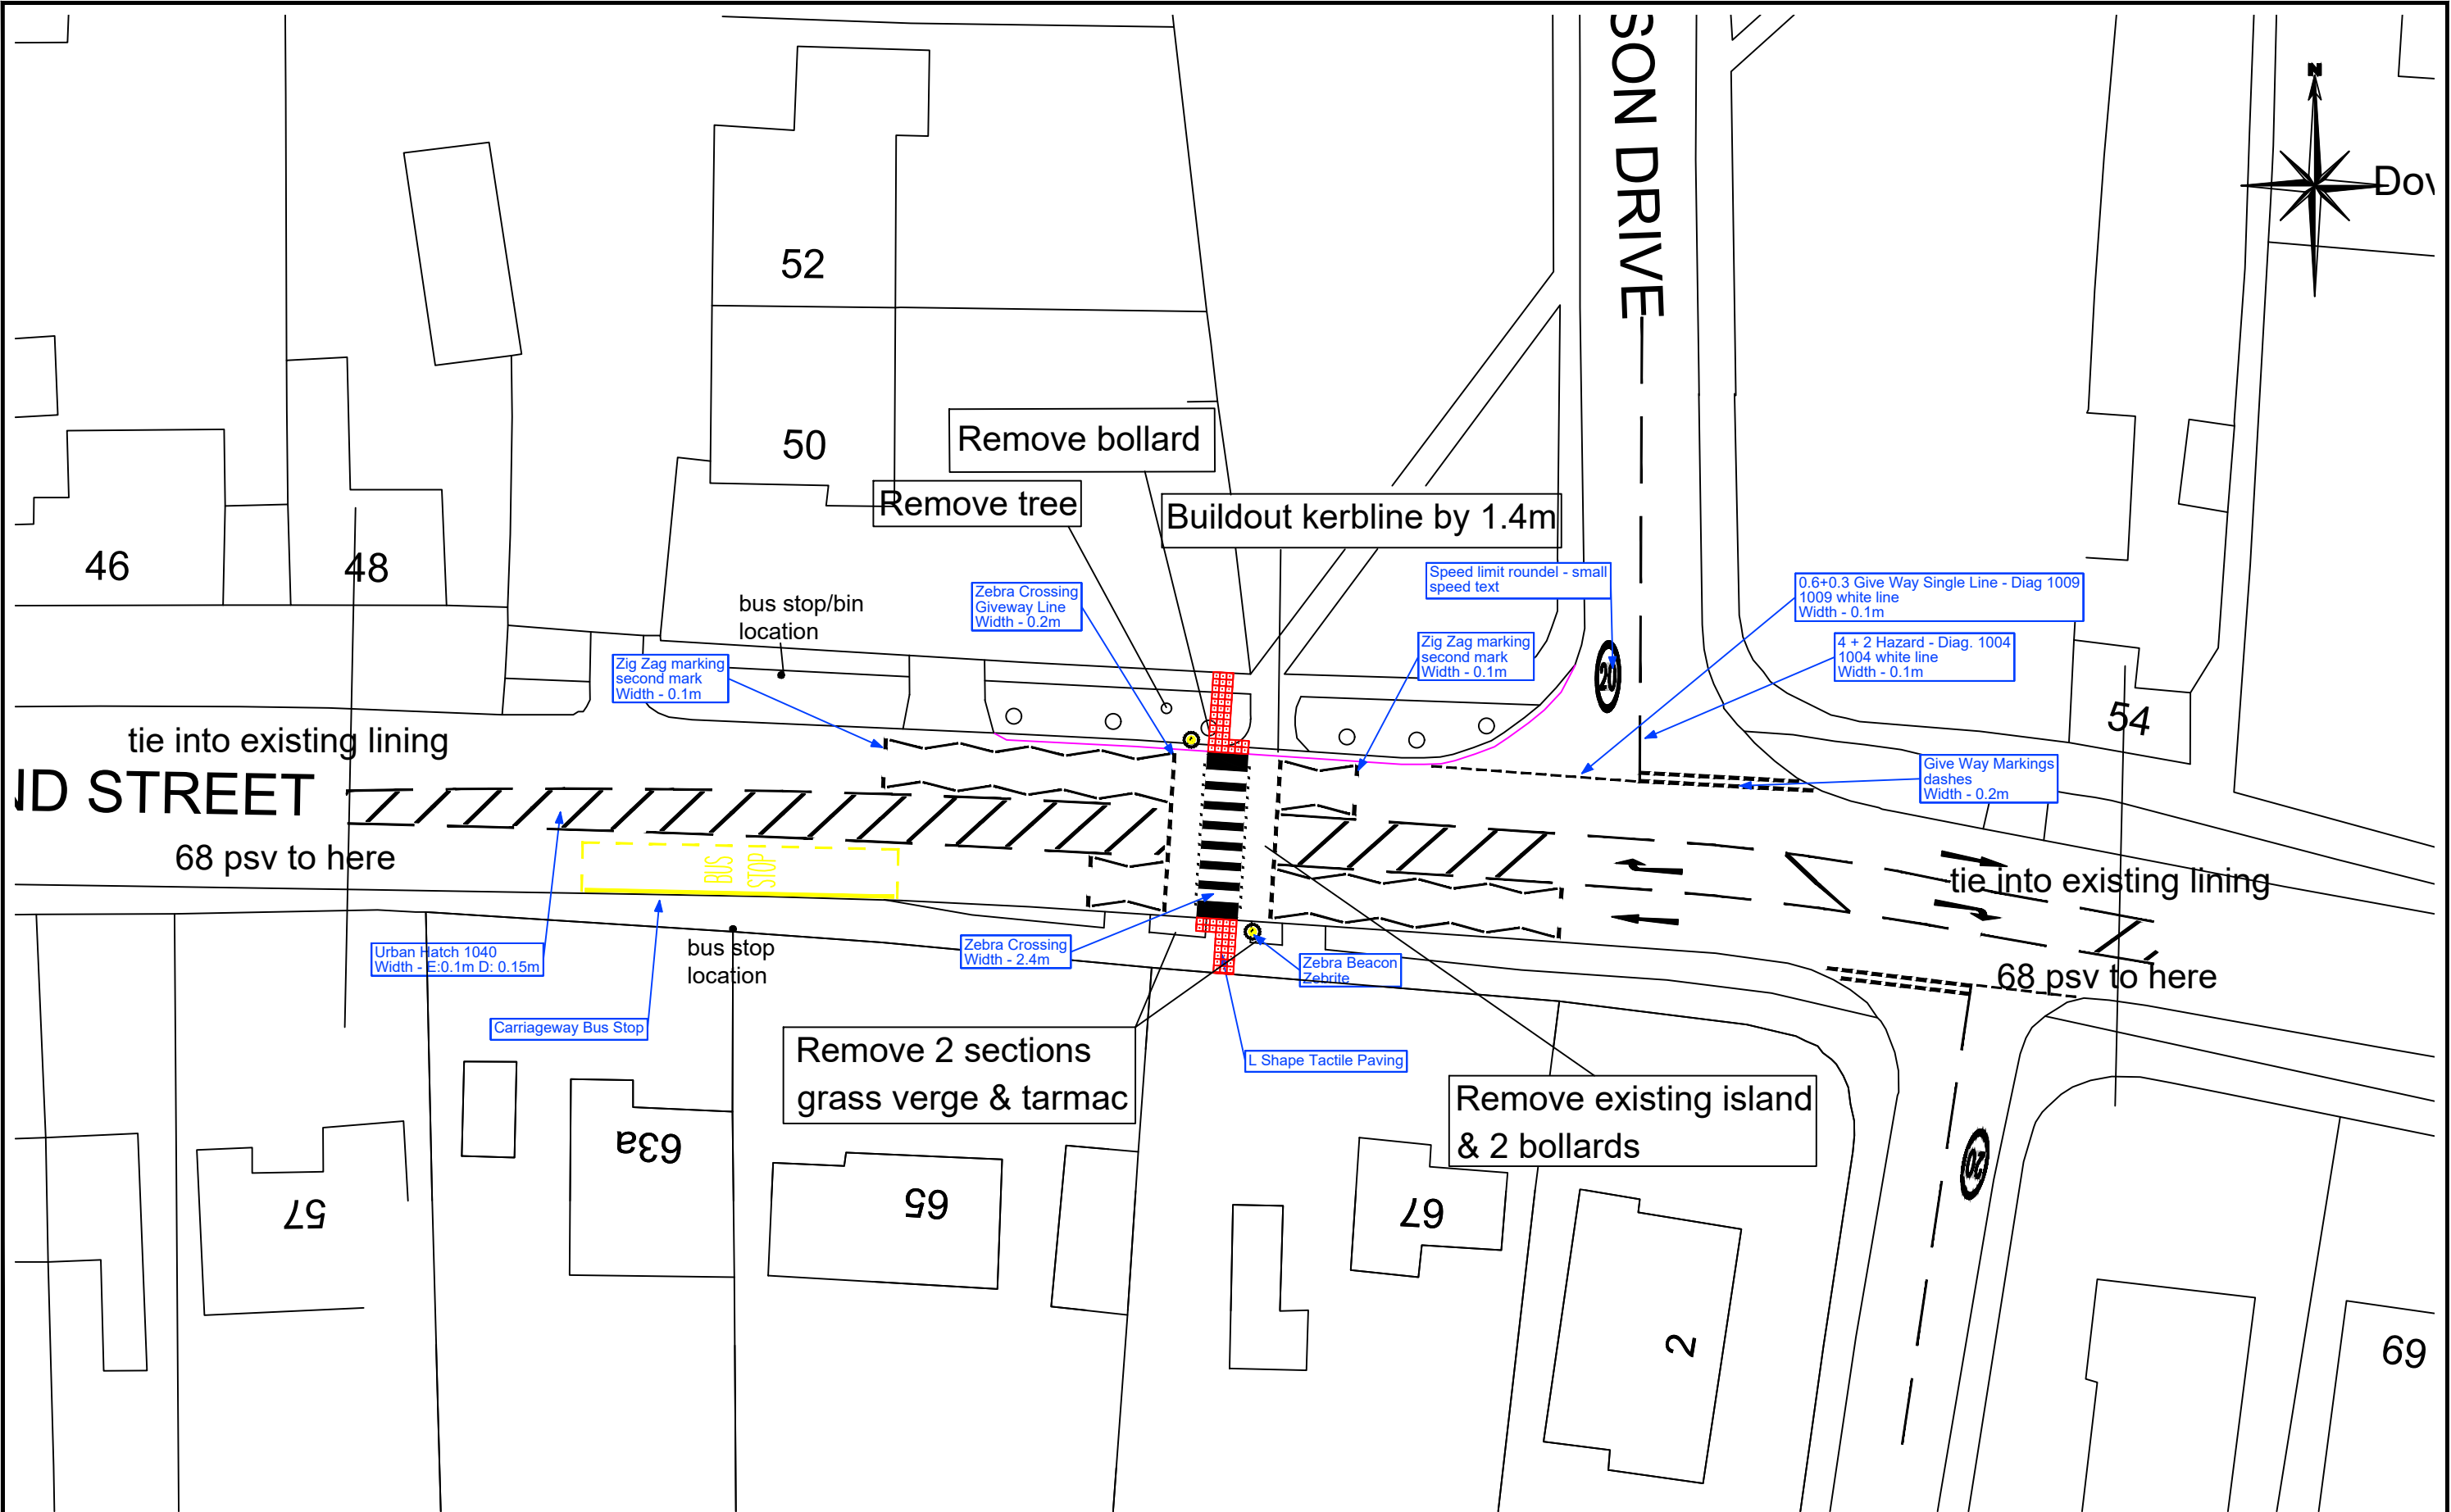

This map is reproduced from Ordnance Survey material with the permission of Ordnance Survey on behalf of the Controller of Her Majesty's Stationery Office © Crown copyright. Unauthorised reproduction infringes Crown copyright and may lead to prosecution or civil proceedings. O.S. License 1000019782 (2016).

 DONCASTER COUNCIL CIVIC OFFICE WATERDALE DONCASTER DN1 3BU	CLIENT: --	DRAWING TITLE: Sunderland Street Tickhill (near junction Alderson Drive)	PREPARED BY:- --	DATE:- August 26	cm
	SCHEME NAME: Zebra Crossing		CHECKED BY:- --	SCALES:- N.T.S	
			APPROVED BY:- --	DRAWING NO:- 45316/Tickhill/BM	
				REV --	

PLOTTED BY: MUDD, BECCI DATE: Wednesday, August 19, 2026